THE DESIGN AND DETAILS DISCLOSED HEREIN ARE THE EXCLUSIVE PROPERTY OF CARLIN MANUFACTURING LLC. AND SHALL NOT BE COPIED OR REPRODUCED IN WHOLE OR IN PART WITHOUT THE PRIOR WRITTEN CONSENT OF CARLIN MANUFACTURING LLC. © 2005 CARLIN MANUFACTURING LLC.

REVISIONS				
ZONE	REV	DESCRIPTION	DATE	APPROVED

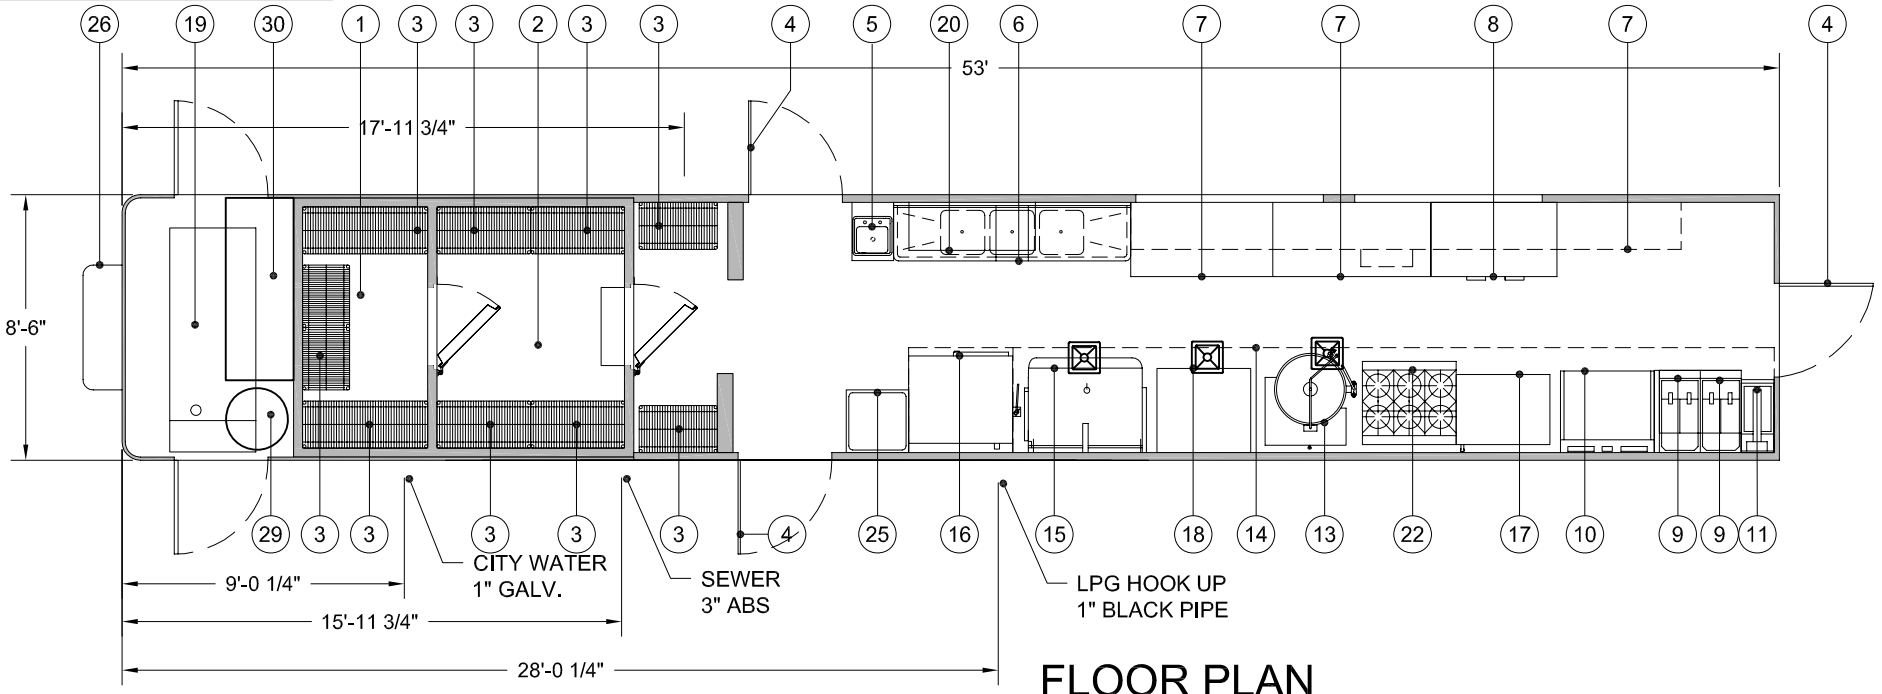

FLOOR PLAN

NOTE:
1. EXTERIOR 60 GALLON HOT WATER HEATER PROVIDED BY CONTRACTOR.
2. PLATFORMS, RAMPS AND STAIRS PROVIDED BY CONTRACTOR.

EQUIPMENT LIST
1. WALK-IN FREEZER (92.5" X 48")
2. WALK-IN REFRIGERATOR (92.5" X 72")
3. 4-TIER STAINLESS STEEL SHELVING
4. ENTRY DOOR
5. HAND SINK
6. 3 COMPARTMENT POT SINK WITH STAINLESS STEEL FLIP-TOP COUNTER
7. STAINLESS STEEL OVERSHELF WITH MARINE RAILS
8. 2 DOOR UNDERCOUNTER REFRIGERATOR
9. FLOOR MODEL FRYER
10. 36" GRIDDLE WITH CONVECTION OVEN BELOW
11. FRY DUMP
12. ELECTRICAL PANEL
13. 40 GALLON KETTLE
14. STAINLESS STEEL EXHAUST HOOD
15. 40 GALLON TILTING SKILLET
16. DUAL STACK CONVECTION OVEN
17. 36" CHARBROILER WITH CONVECTION OVEN
18. STAINLESS STEEL COUNTER WITH UNDERSHELF
19. GENERATOR
20. SLOPED STAINLESS STEEL OVERSHELF FOR DRYING
21. STAINLESS STEEL COUNTER WITH UNDERSHELF
22. 6-BURNER RANGE
23. NOT USED
24. DRY STORAGE ROOM
25. UTILITY/MOP SINK
26. HVAC SYSTEM
27. NOT USED
28. NOT USED
29. 40 GAL WATER HEATER
30. 175 GAL FRESH WATER TANK

Kitchens To Go

MISSOURI VETERANS HOME
KTG MOBILE KITCHEN

SIZE	CAGE CODE	DWG. NO.	REV.
B		572A01-0-01	

SCALE 1/4" = 1' - 0" | CALC. WT. | ACT. WT. | SHEET

UNLESS OTHERWISE SPECIFIED DIMENSIONS ARE IN INCHES
TOLERANCES ARE:
FRACTIONS ± 1/16 DECIMALS .XX ± .06 .XXX ± .005
ANG ± .5°
DO NOT SCALE DRAWINGS
DRAWINGS PREPARED IN ACCORDANCE WITH MIL-T-3100, MIL-STD-100, AND ANSI Y14.5
SIMILAR TO

UNIT NO.	572	
APPROVALS		DATE
DRAWN	GSF	06-21-05
CHECKED		
ENGR		
DESIGN ACTIVITY		
REV.		

CARLIN MANUFACTURING LLC

FLOOR PLAN
AND EQUIPMENT LIST

SIZE	CAGE CODE	DWG. NO.	REV.
B		572A01-0-01	

SCALE 1/4" = 1' - 0" | CALC. WT. | ACT. WT. | SHEET